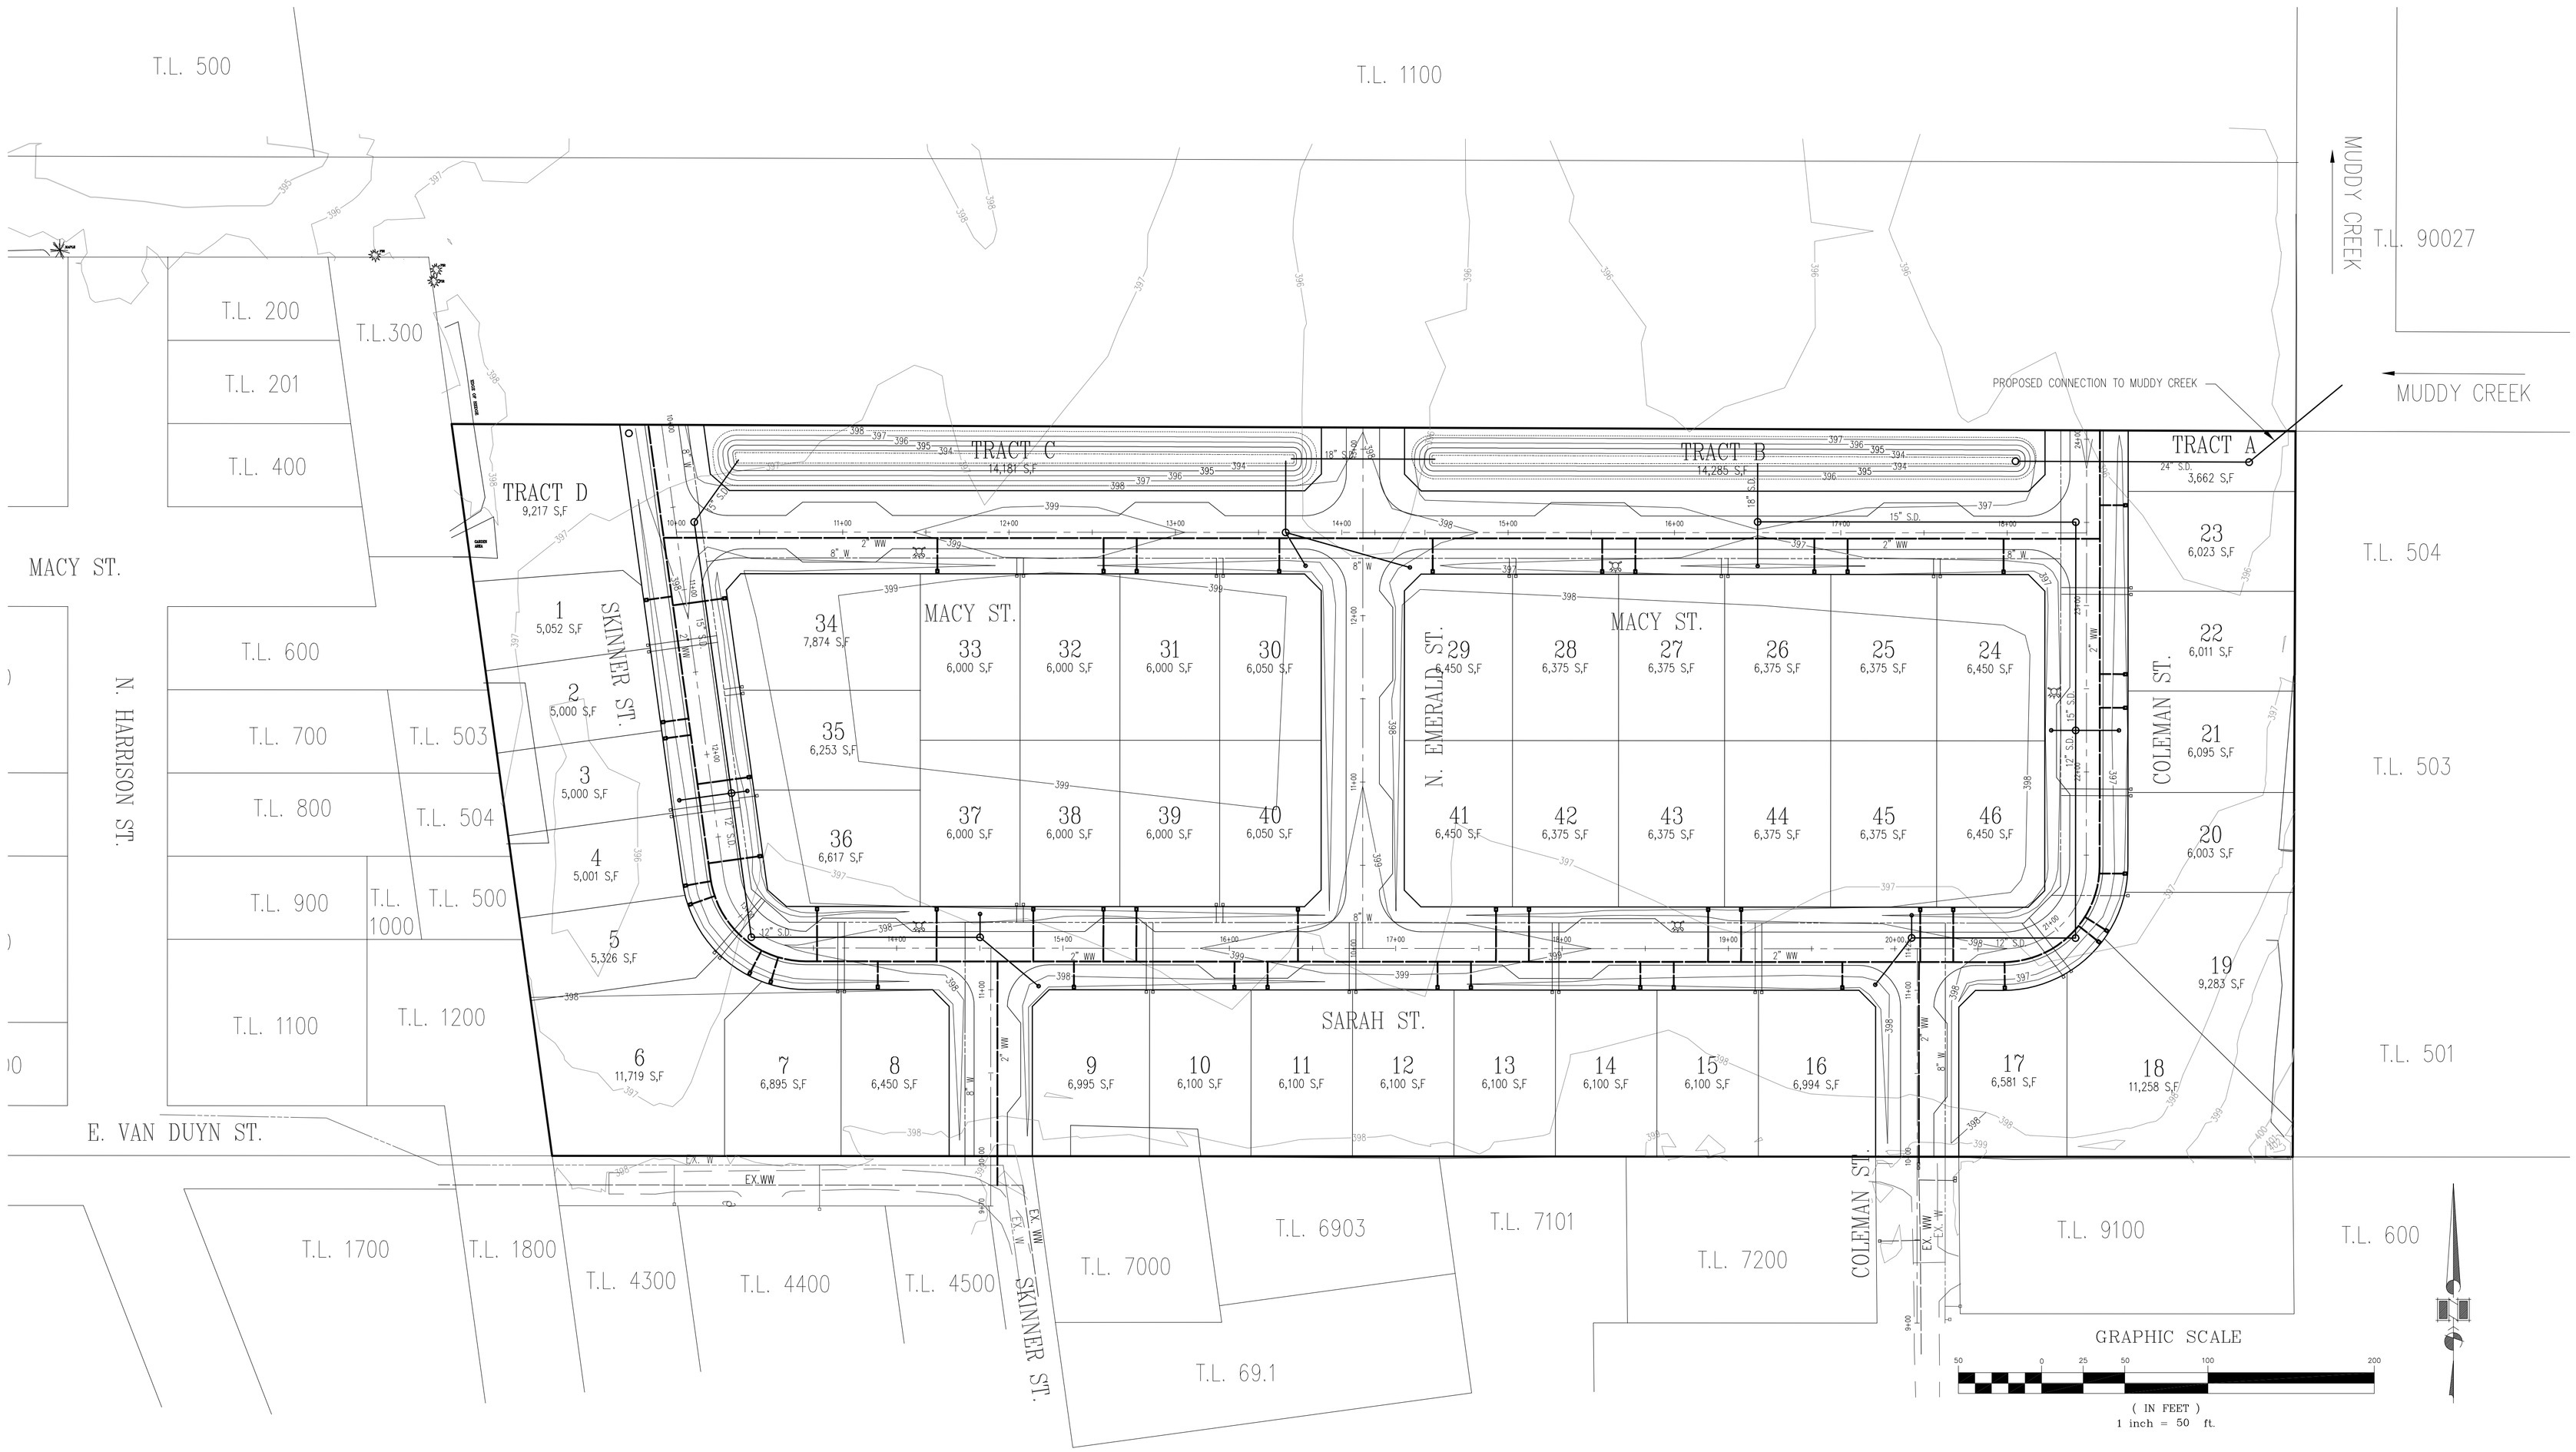

CONCEPTUAL GRADING &UTILITIES FOR JONES PROPERTY

CITY OF COBURG
PUBLIC WORKS DEPARTMENT

TAX MAP 17-03-08-00
TAX LOT 307

DRAWN	DATE 06-09-20
DESIGNED	
CHECKED	

APPROVED:

DATE:

NO.	DATE	BY	DESCRIPTION
			REVISIONS

PLANS PREPARED BY:
THE FAVREAU GROUP
CIVIL ENGINEERING
3750 NORWICH AVE.
EUGENE, OR 97408 (541) 683-7048

REGISTERED PROFESSIONAL ENGINEER
OREGON
DEC. 31, 1987
ANTHONY J. FAVREAU

EXPIRES DEC. 31, 2021

SHEET 2 OF 3