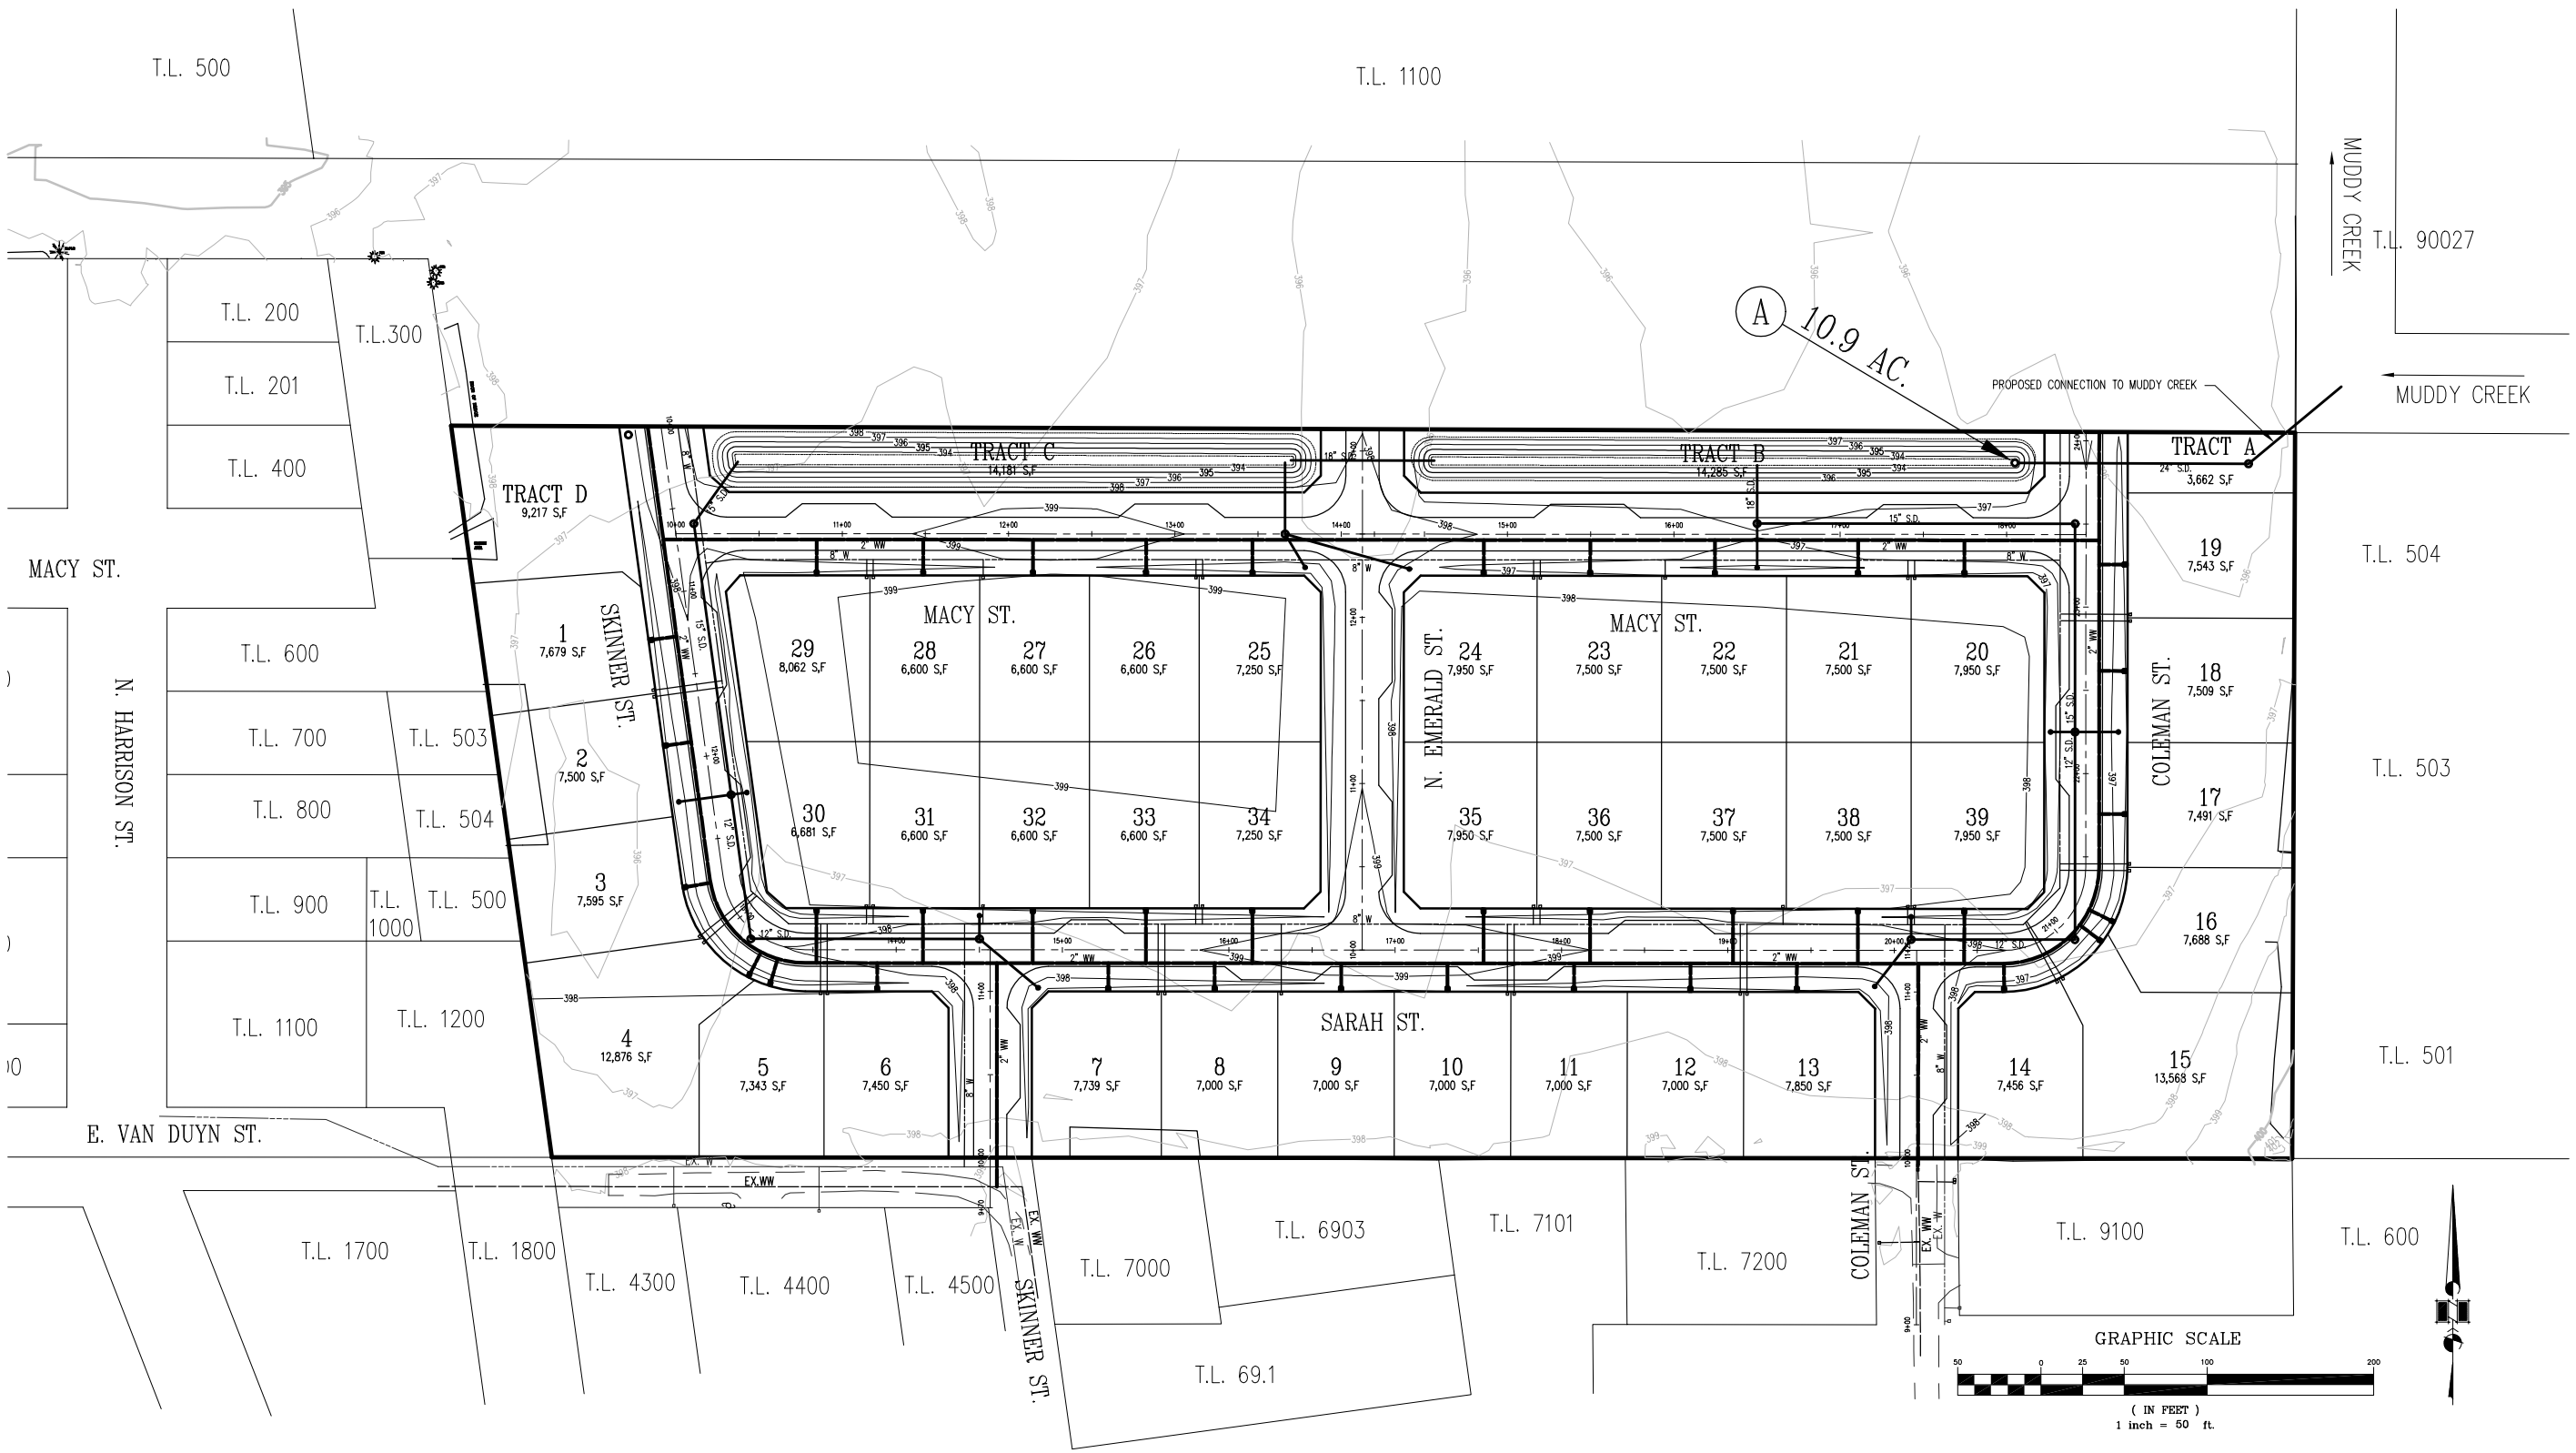

AREA CALCULATIONS:
TOTAL AREA: 471,885 S.F.
TOTAL OPEN SPACE : 43,228 S.F. (TRACTS A, B & C)

HYDROLOGY MAP
FOR
JONES PROPERTY

CITY OF COBURG
PUBLIC WORKS DEPARTMENT

TAX MAP 17-03-08-00
TAX LOT 307

DRAWN
DATE 02-03-20
DESIGNED
CHECKED
APPROVED:
DATE

NO.	DESCRIPTION	DATE	BY
	REVISIONS		

PLANS PREPARED BY:
THE FAVREAU GROUP
CIVIL ENGINEERING
3750 NORWICH AVE.
EUGENE, OR 97408 (541) 683-7048

REGISTERED PROFESSIONAL ENGINEER
OREGON
ANTHONY J. FAVREAU
EXPIRES DEC. 31, 2021

SHEET 1 OF 1